NOTE:
1.CONTRACTOR TO VERIFY ALL UTILITIES PRIOR TO CONSTRUCTION
2. ALL HARDSCAPE TO BE STAKED IN FIELD FOR LANDSCAPE ARCHITECTS APPROVAL

IMPORTANT NOTE:
REFER TO SHEET **L0.01** FOR ALL GENERAL NOTES, SYMBOL LEGENDS, MATERIAL CALLOUTS, AND REQUIRED SUBMITTALS.

GENERAL LEGEND

- DETAIL REFERENCE
- POINT OF TANGENCY
- COORDINATE POINT
- EJ EXPANSION JOINT
- LIMIT OF WORK

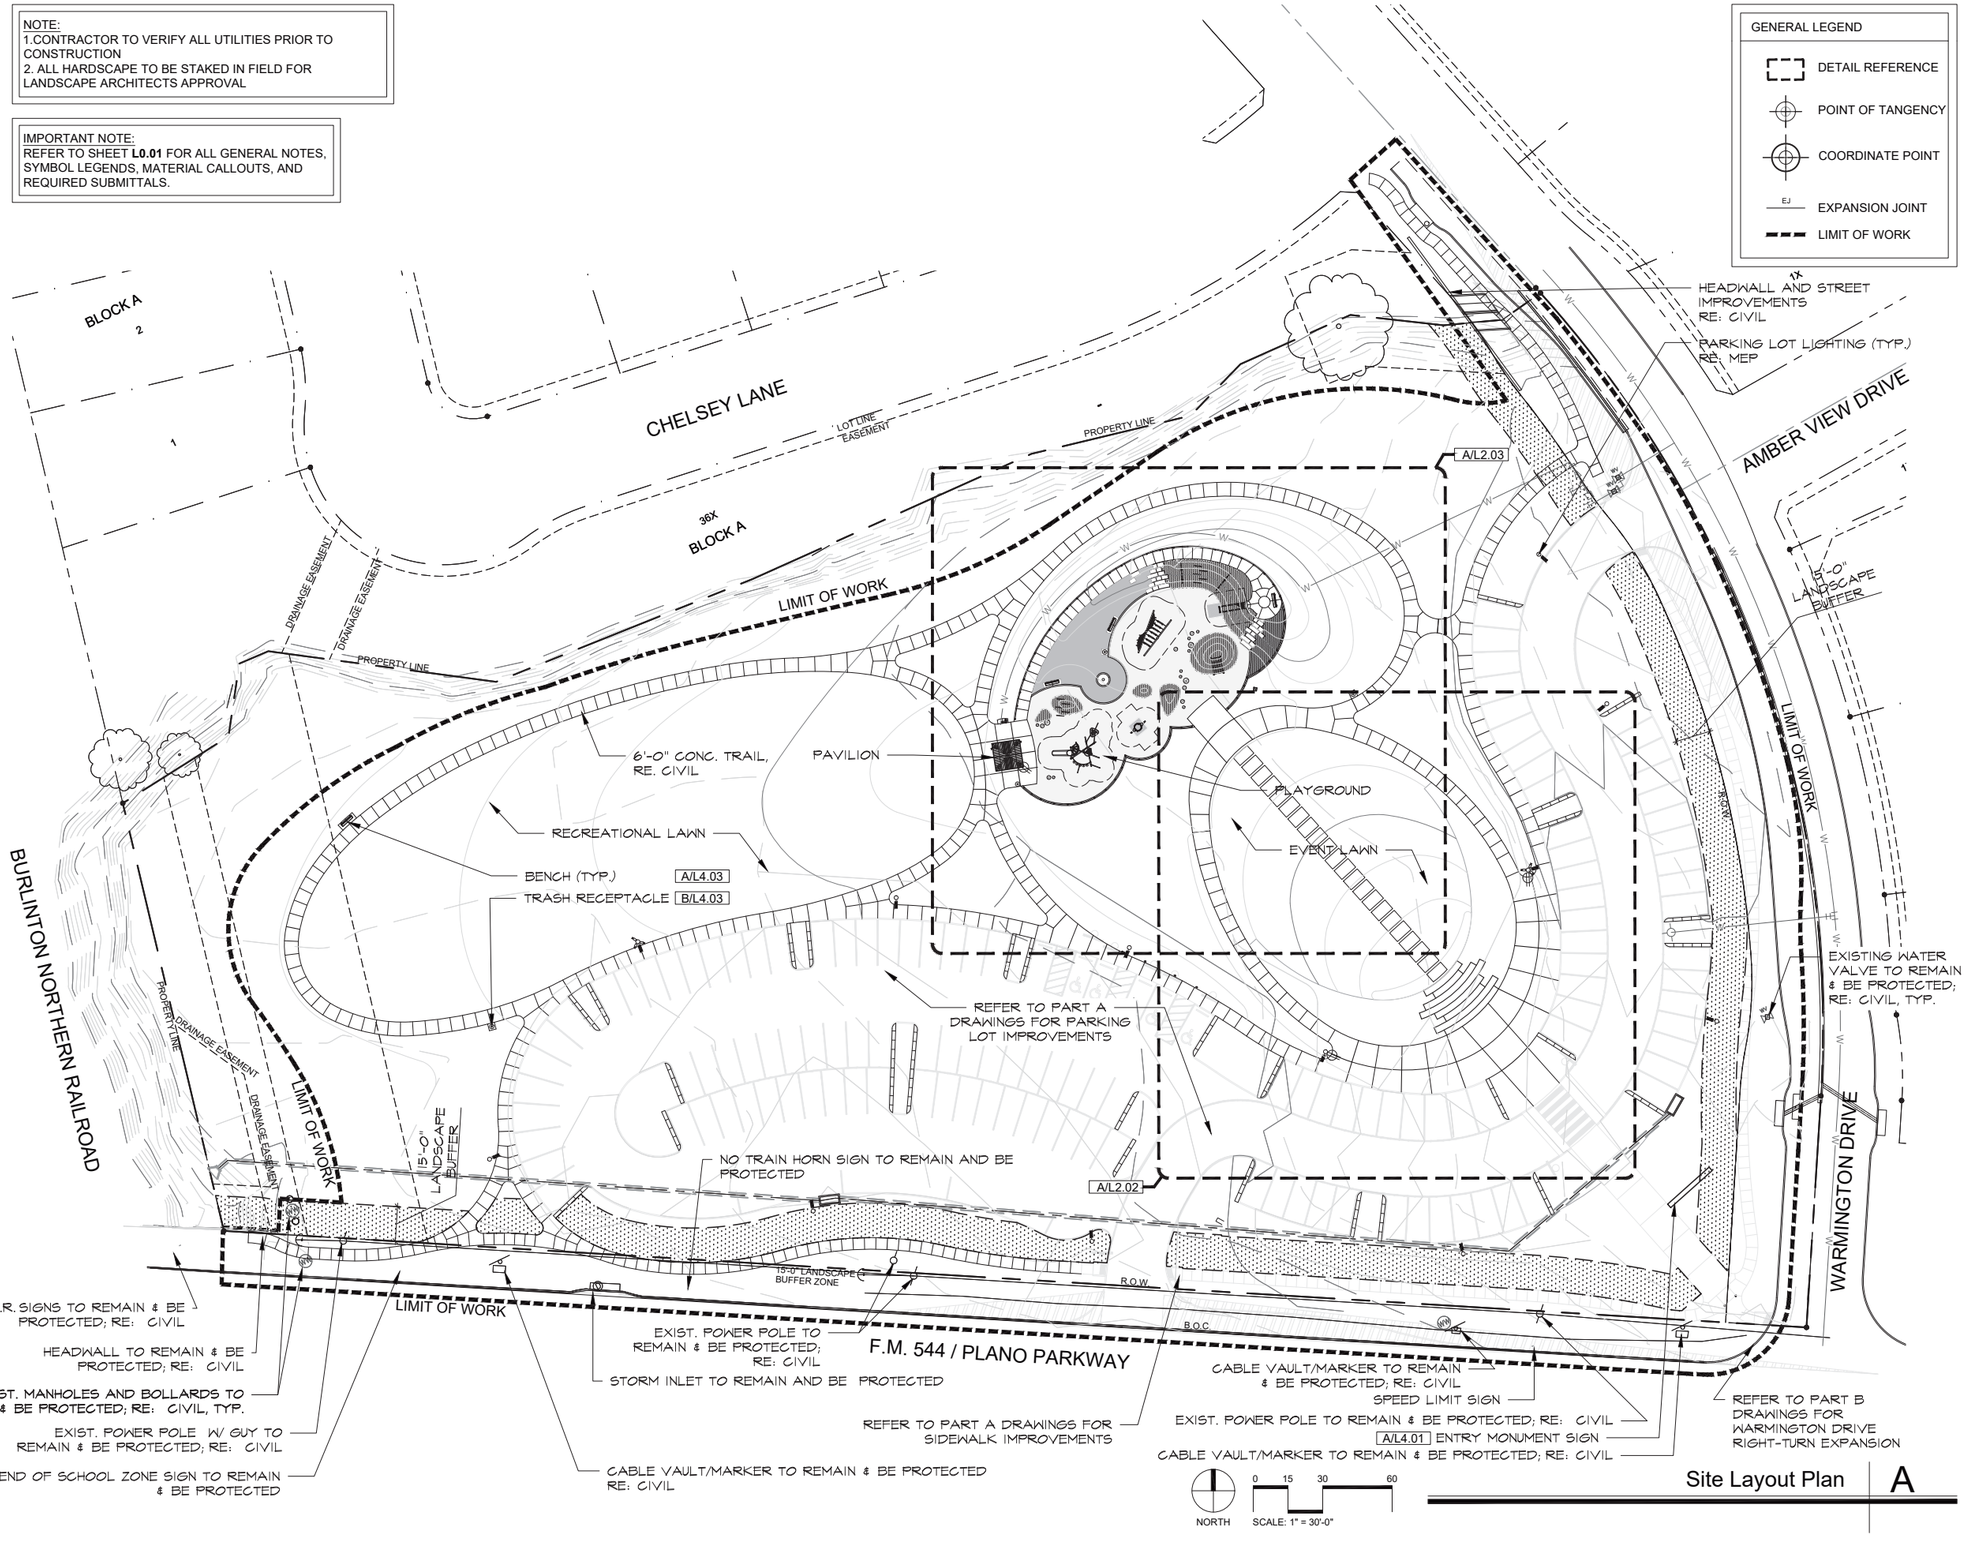

Site Layout Plan A

2001 North Lamar St,
Suite 100
Dallas, Texas 75202
214.871.0568 tel
214.871.1507 fax
mesadesigngroup.com
MESA

KE Y MAP

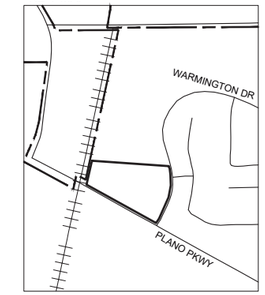

Project Name

Part C - Park Improvements (Add Alternate)

Carrollton, TX

Project No: 22204

Issue Title

100% Submittal

Issue Date: 11.2.2023

Seal

This drawing and the design shown is the property of MESA Design Associates, known also as MESA. The reproduction, copying, or use of this drawing without the written consent of MESA is prohibited and any infringement will be subject to legal action. © Copyright 2023 MESA

Issue / Addenda / Revisions

	Date	Description

Drawing Title

Hardscape Layout Plan

Drawn: TS Date: 11.2.2023
Checked: PP Date: 11.2.2023

Sheet No.

L2.01

NOT FOR CONSTRUCTION